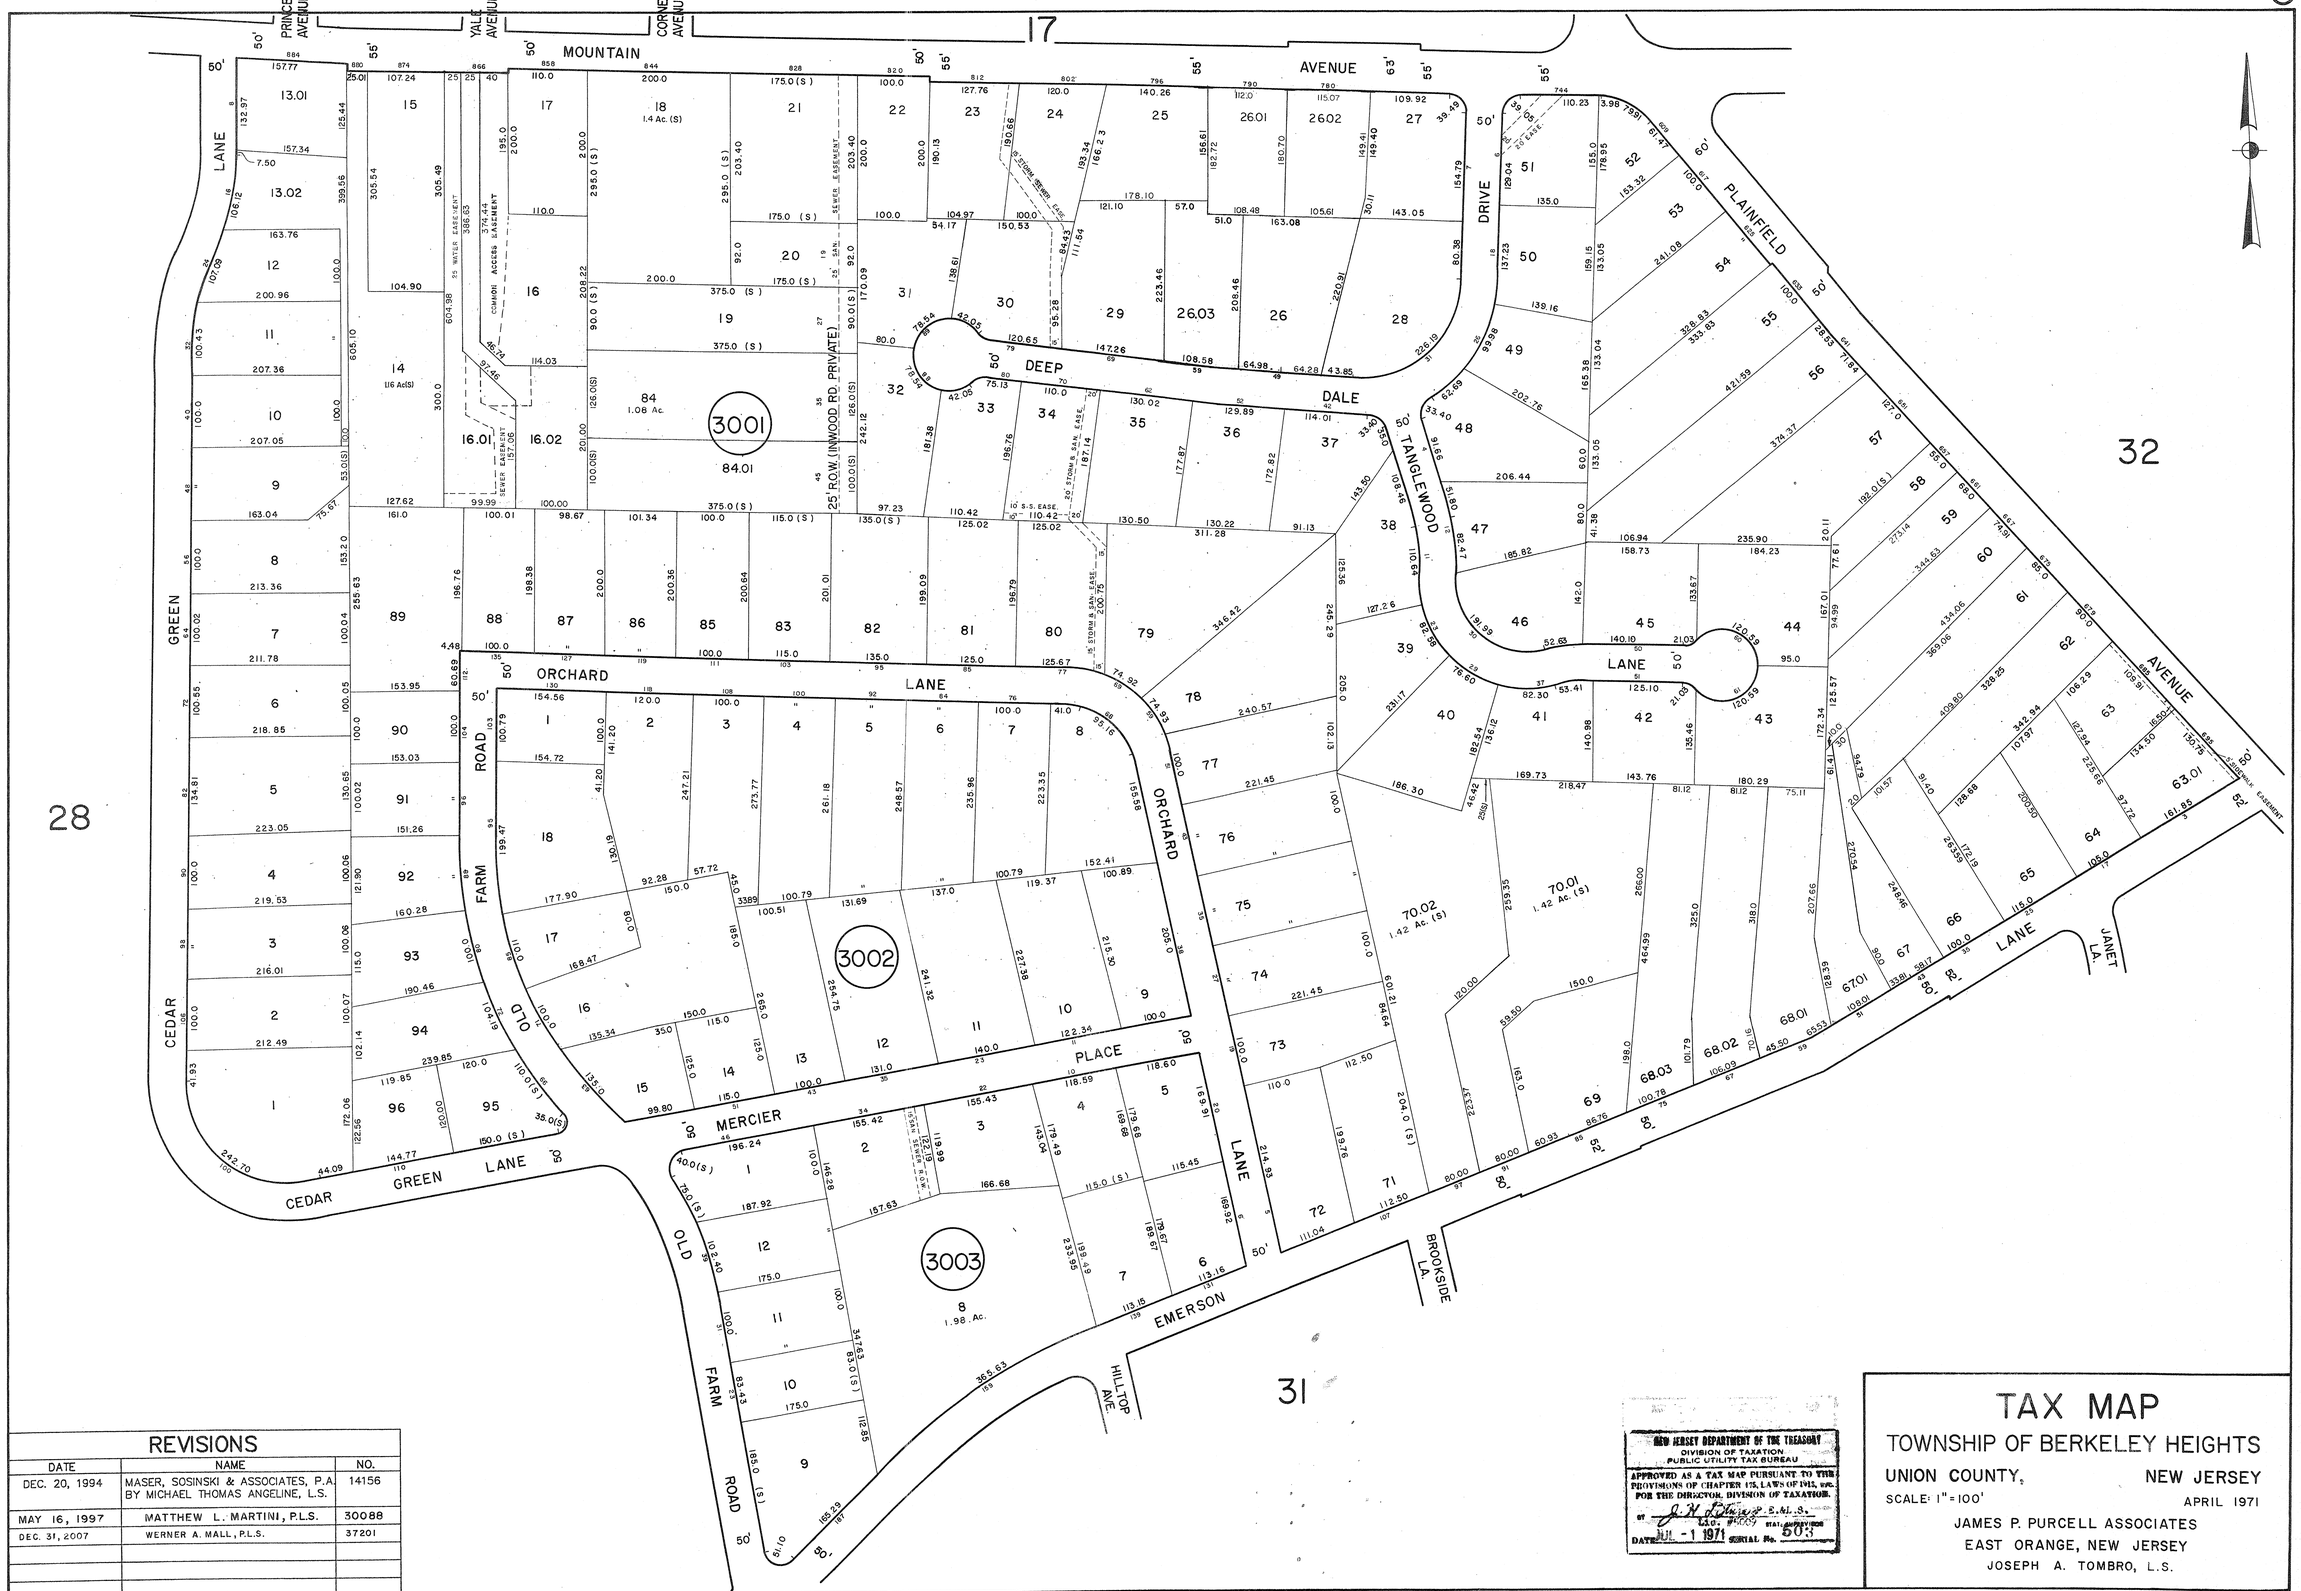

REVISIONS

DATE	NAME	NO.
DEC. 20, 1994	MASER, SOSINSKI & ASSOCIATES, P.A. BY MICHAEL THOMAS ANGELINE, L.S.	14156
MAY 16, 1997	MATTHEW L. MARTINI, P.L.S.	30088
DEC. 31, 2007	WERNER A. MALL, P.L.S.	37201

NEW JERSEY DEPARTMENT OF THE TREASURY
DIVISION OF TAXATION
PUBLIC UTILITY TAX BUREAU
APPROVED AS A TAX MAP PURSUANT TO THE PROVISIONS OF CHAPTER 175, LAWS OF 1913, etc. FOR THE DIRECTOR, DIVISION OF TAXATION.
BY J. H. [illegible] P.E.M.S. L.I.O. STAT. SUPERVISOR
DATE JUL - 1 1971 SERIAL No. 503

TAX MAP

TOWNSHIP OF BERKELEY HEIGHTS

UNION COUNTY, NEW JERSEY

SCALE: 1" = 100' APRIL 1971

JAMES P. PURCELL ASSOCIATES
EAST ORANGE, NEW JERSEY
JOSEPH A. TOMBRO, L.S.