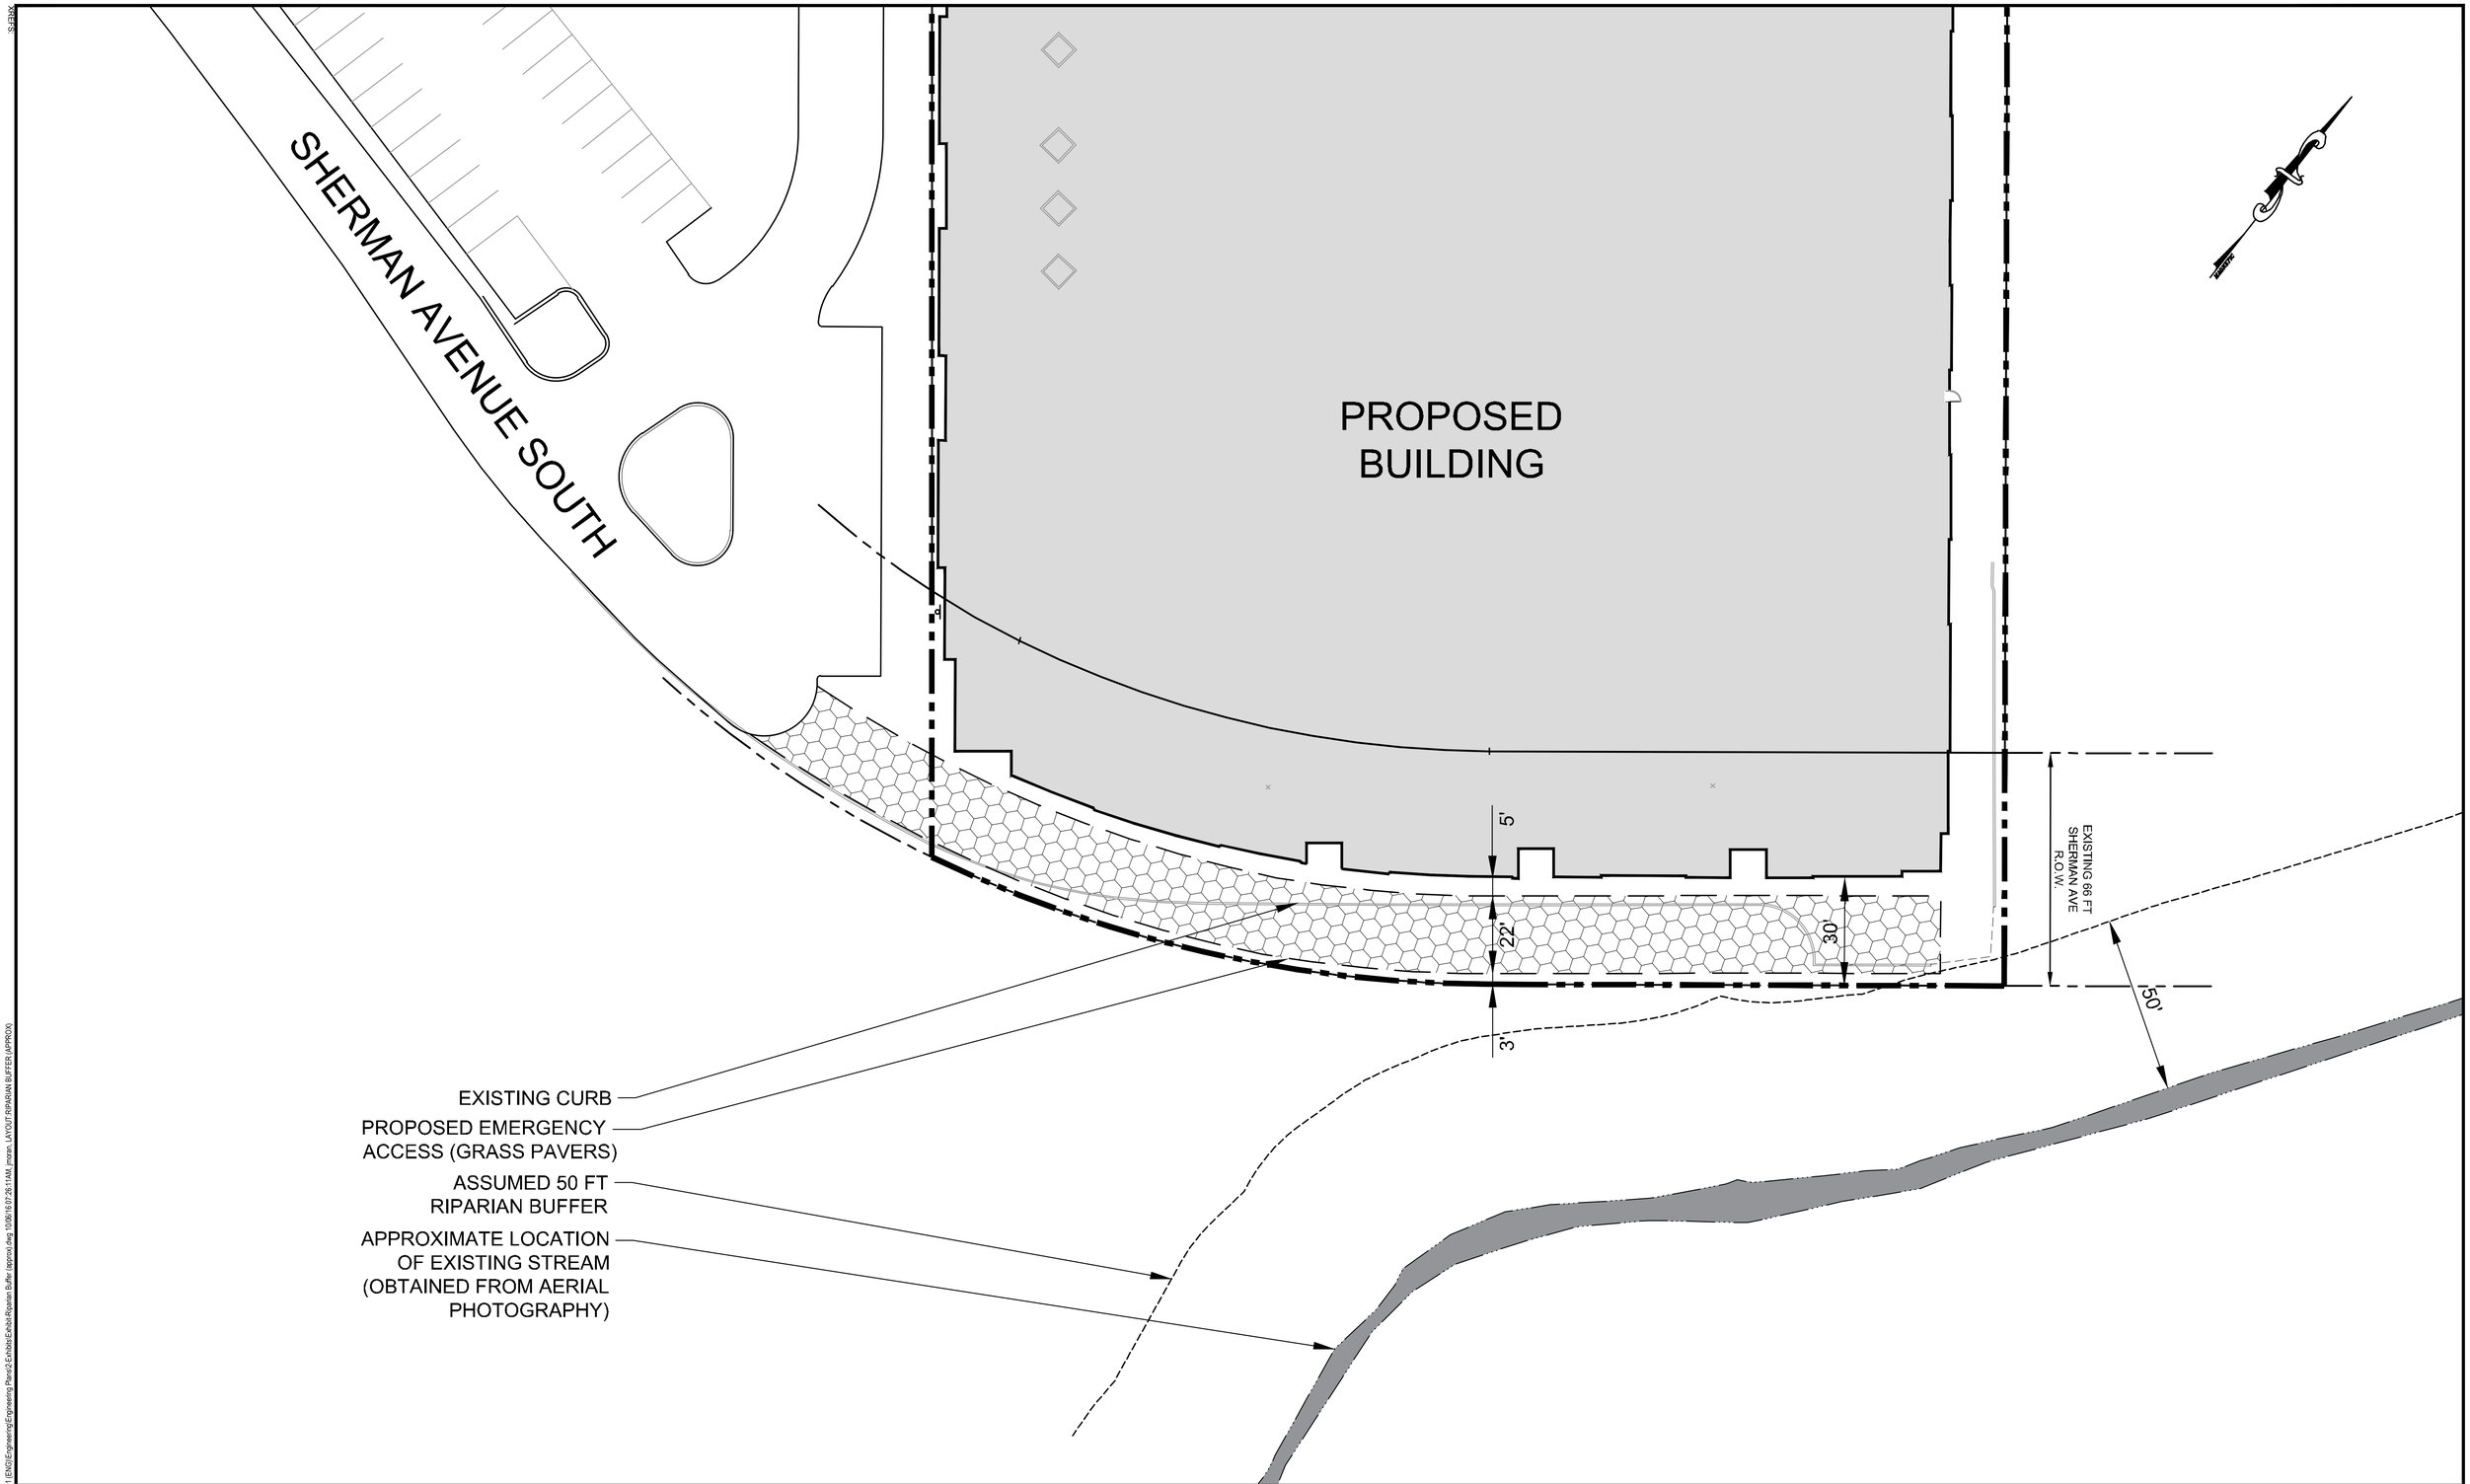

DATE: 10/04/16
PROJ.: 080108-C1-001 (110103)

SCALE: 1"=20'
0 20 40 80 ft.

THE BERKELEY
RIPARIAN BUFFER (APPROXIMATE)

BLOCK 702 LOTS 13&17
TOWNSHIP OF BERKELEY HEIGHTS, UNION COUNTY, NEW JERSEY

Bowman CONSULTING
Formerly Omland Engineering Associates, Inc

P:\080108 - JMF Berkeley Heights\080108-C1-001 (ENG)\Engineering\Engineering Plans\2-Exhibit\Exhibit-Riparian Buffer (approx).dwg, Riparian Buffer (Approx), 10/6/2016 7:26:09 AM, jmoran, 1:1
P:\080108 - JMF Berkeley Heights\080108-C1-001 (ENG)\Engineering\Engineering Plans\2-Exhibit\Exhibit-Riparian Buffer (approx).dwg, 10/06/16 07:26:11AM, jmoran, LAYOUT:RIPARIAN BUFFER (APPROX)