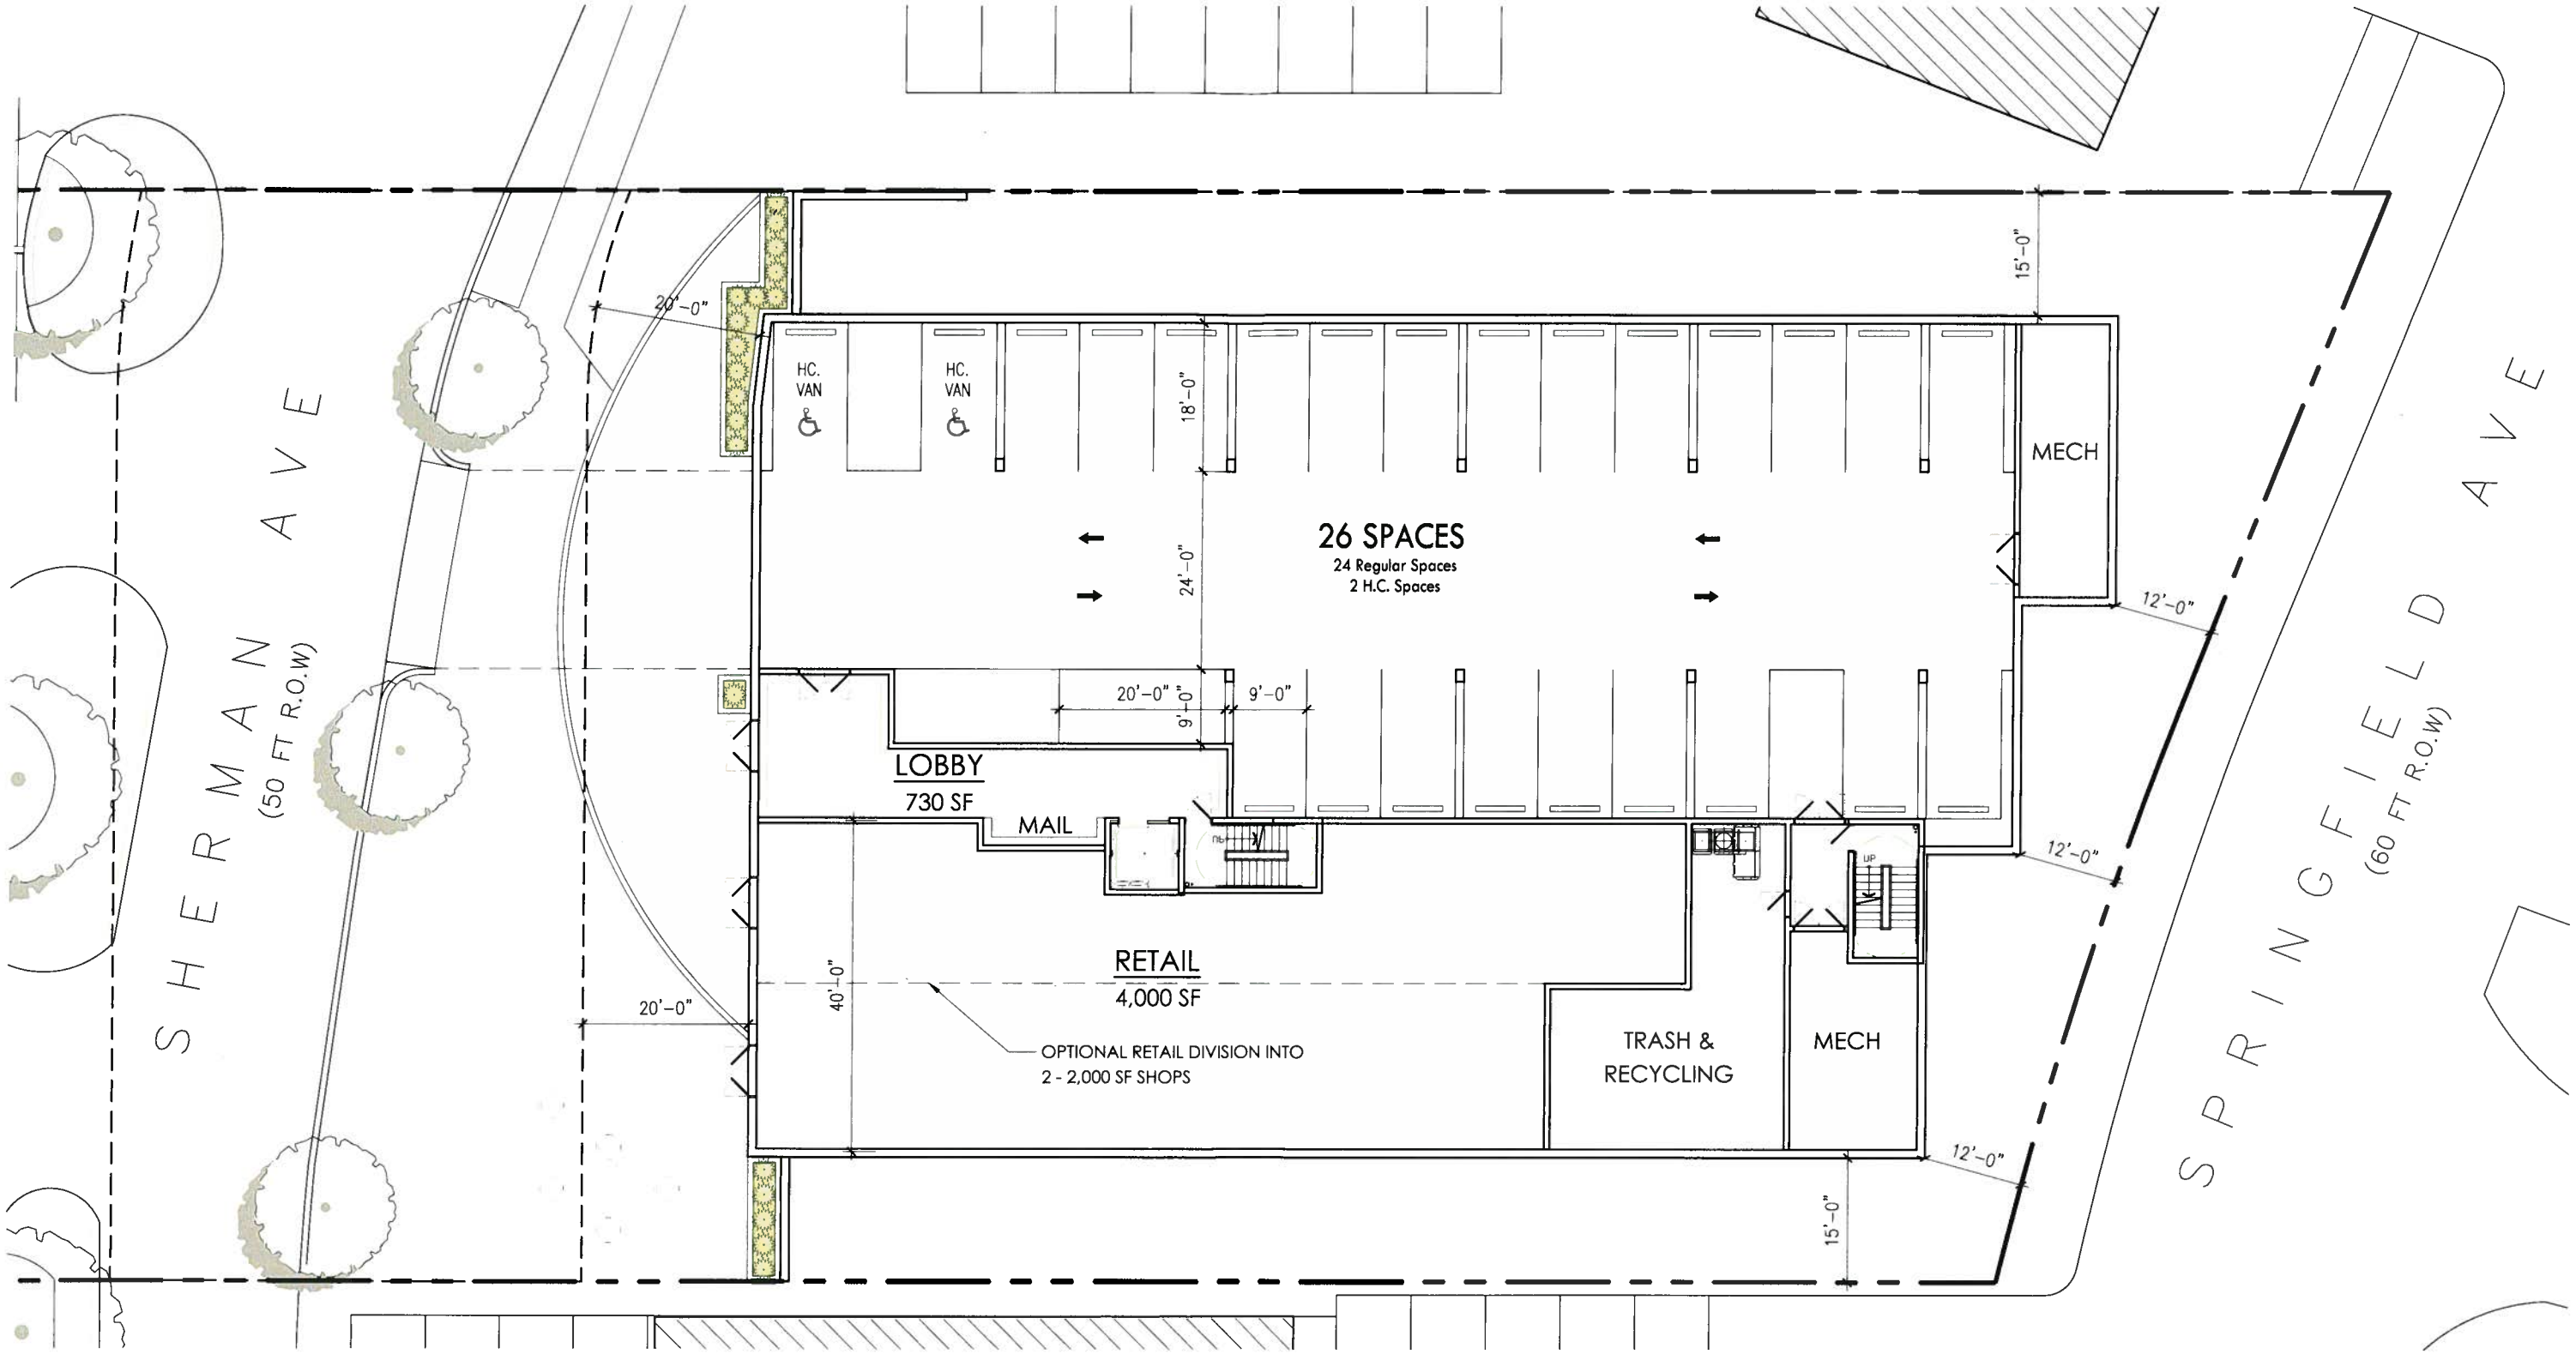

20 UNITS:
(11) 1BR+DEN
(3) 2BR+DEN
(6) 2BR DUPLEX

Lockhern Associates, LLC
Springfield Avenue Project, Berkeley Heights, NJ

Concept Ground Floor Plan

August 12, 2016

Scale: 1"=20'

Copyright © 2016 Marchetto, Higgins, Stieve Architects P.C.

Marchetto Higgins Stieve
Architecture
Planning
Urban Design

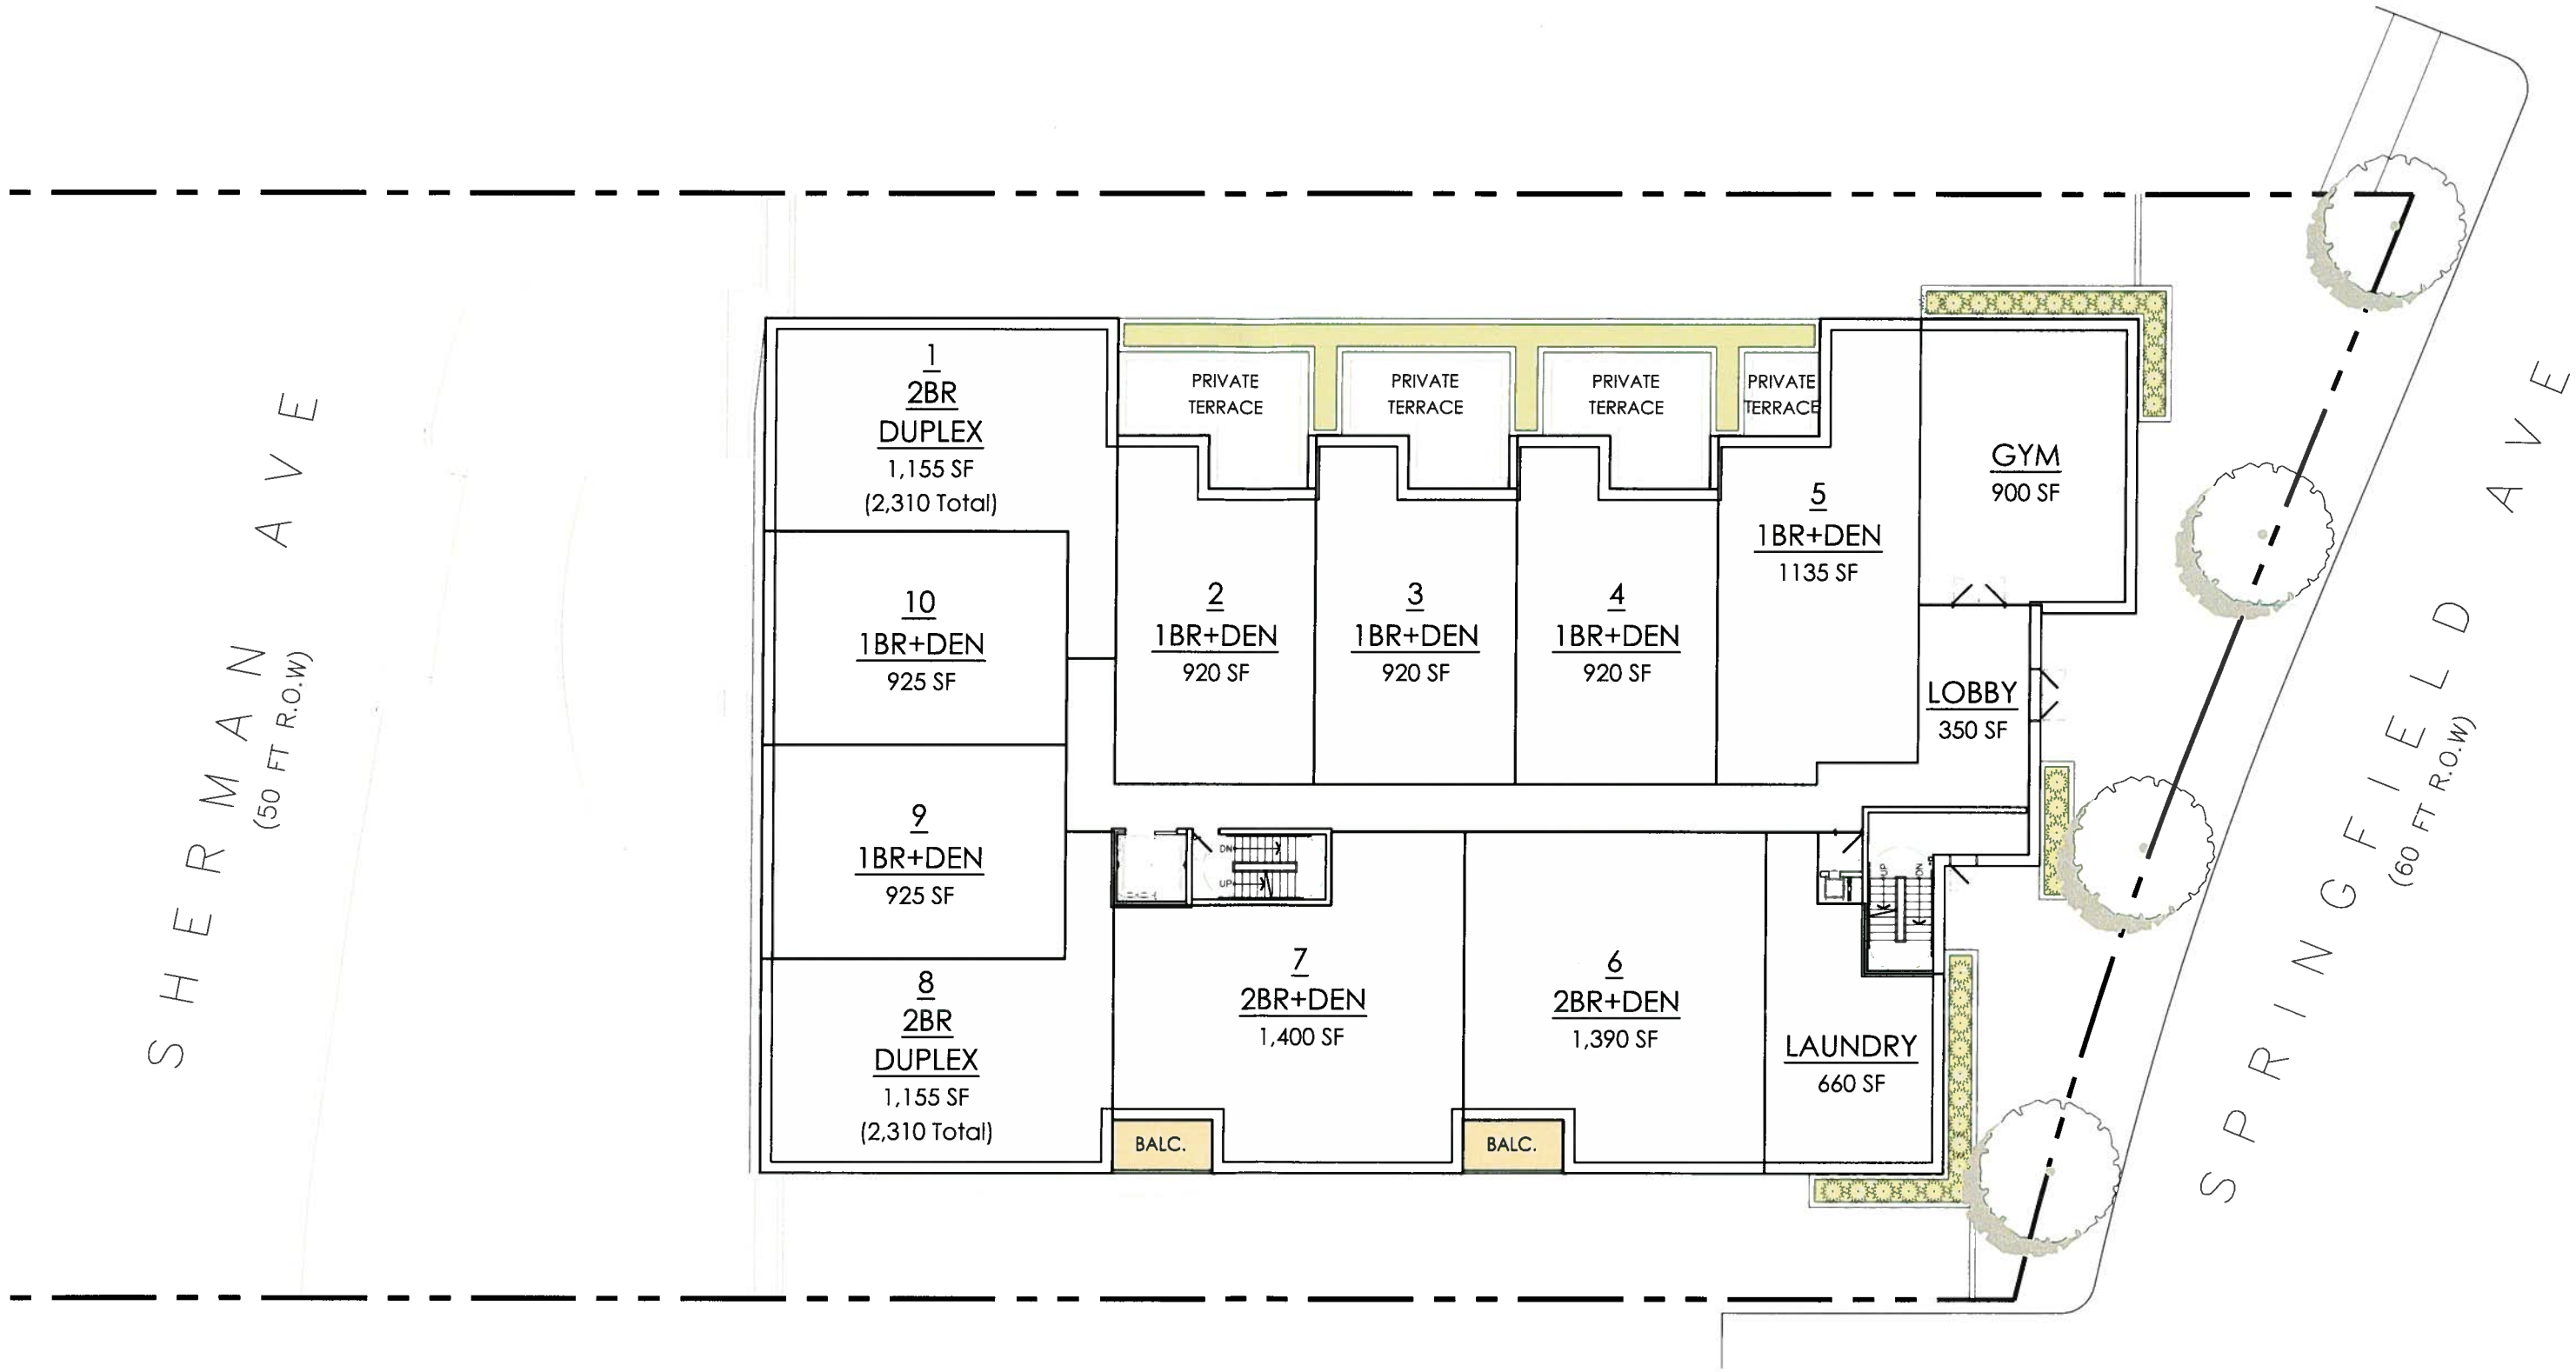

Lockhern Associates, LLC
Springfield Avenue Project, Berkeley Heights, NJ

Concept First Floor Plan

August 12, 2016

Scale: 1"=20'

Copyright © 2016 Marchetto, Higgins, Stieve Architects P.C.

Marchetto Higgins Stieve
Architecture
Planning
Urban Design

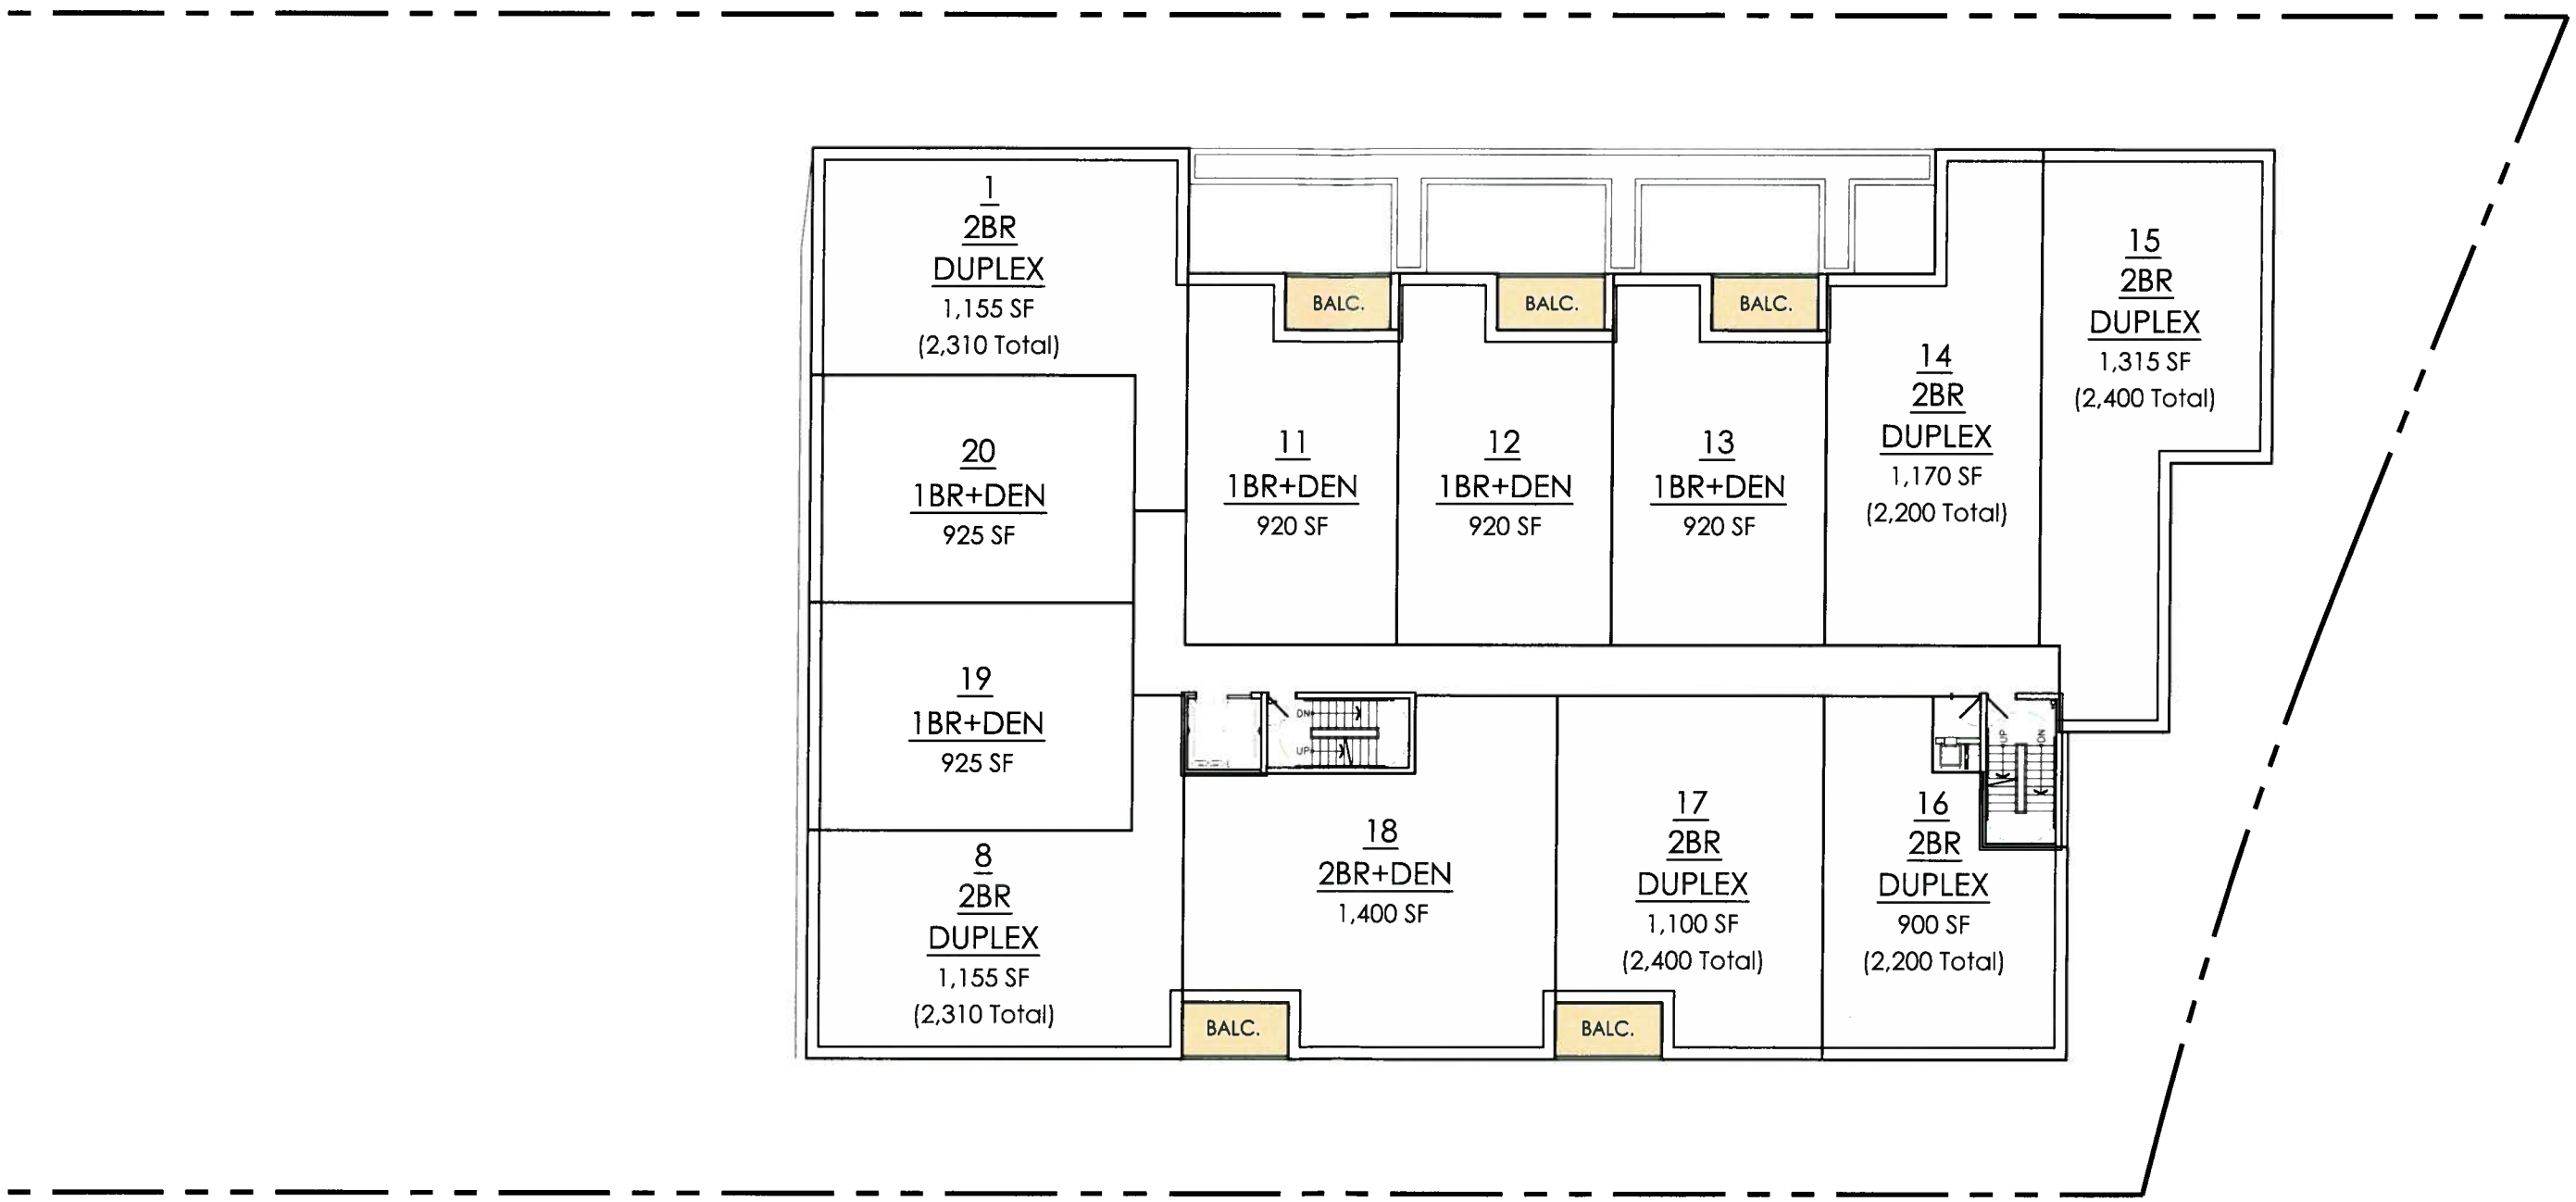

Lockhern Associates, LLC
Springfield Avenue Project, Berkeley Heights, NJ

Concept Second Floor Plan

August 12, 2016

Scale: 1"=20'

Copyright © 2016 Marchetto, Higgins, Stieve Architects P.C.

Marchetto Higgins Stieve
Architecture
Planning
Urban Design

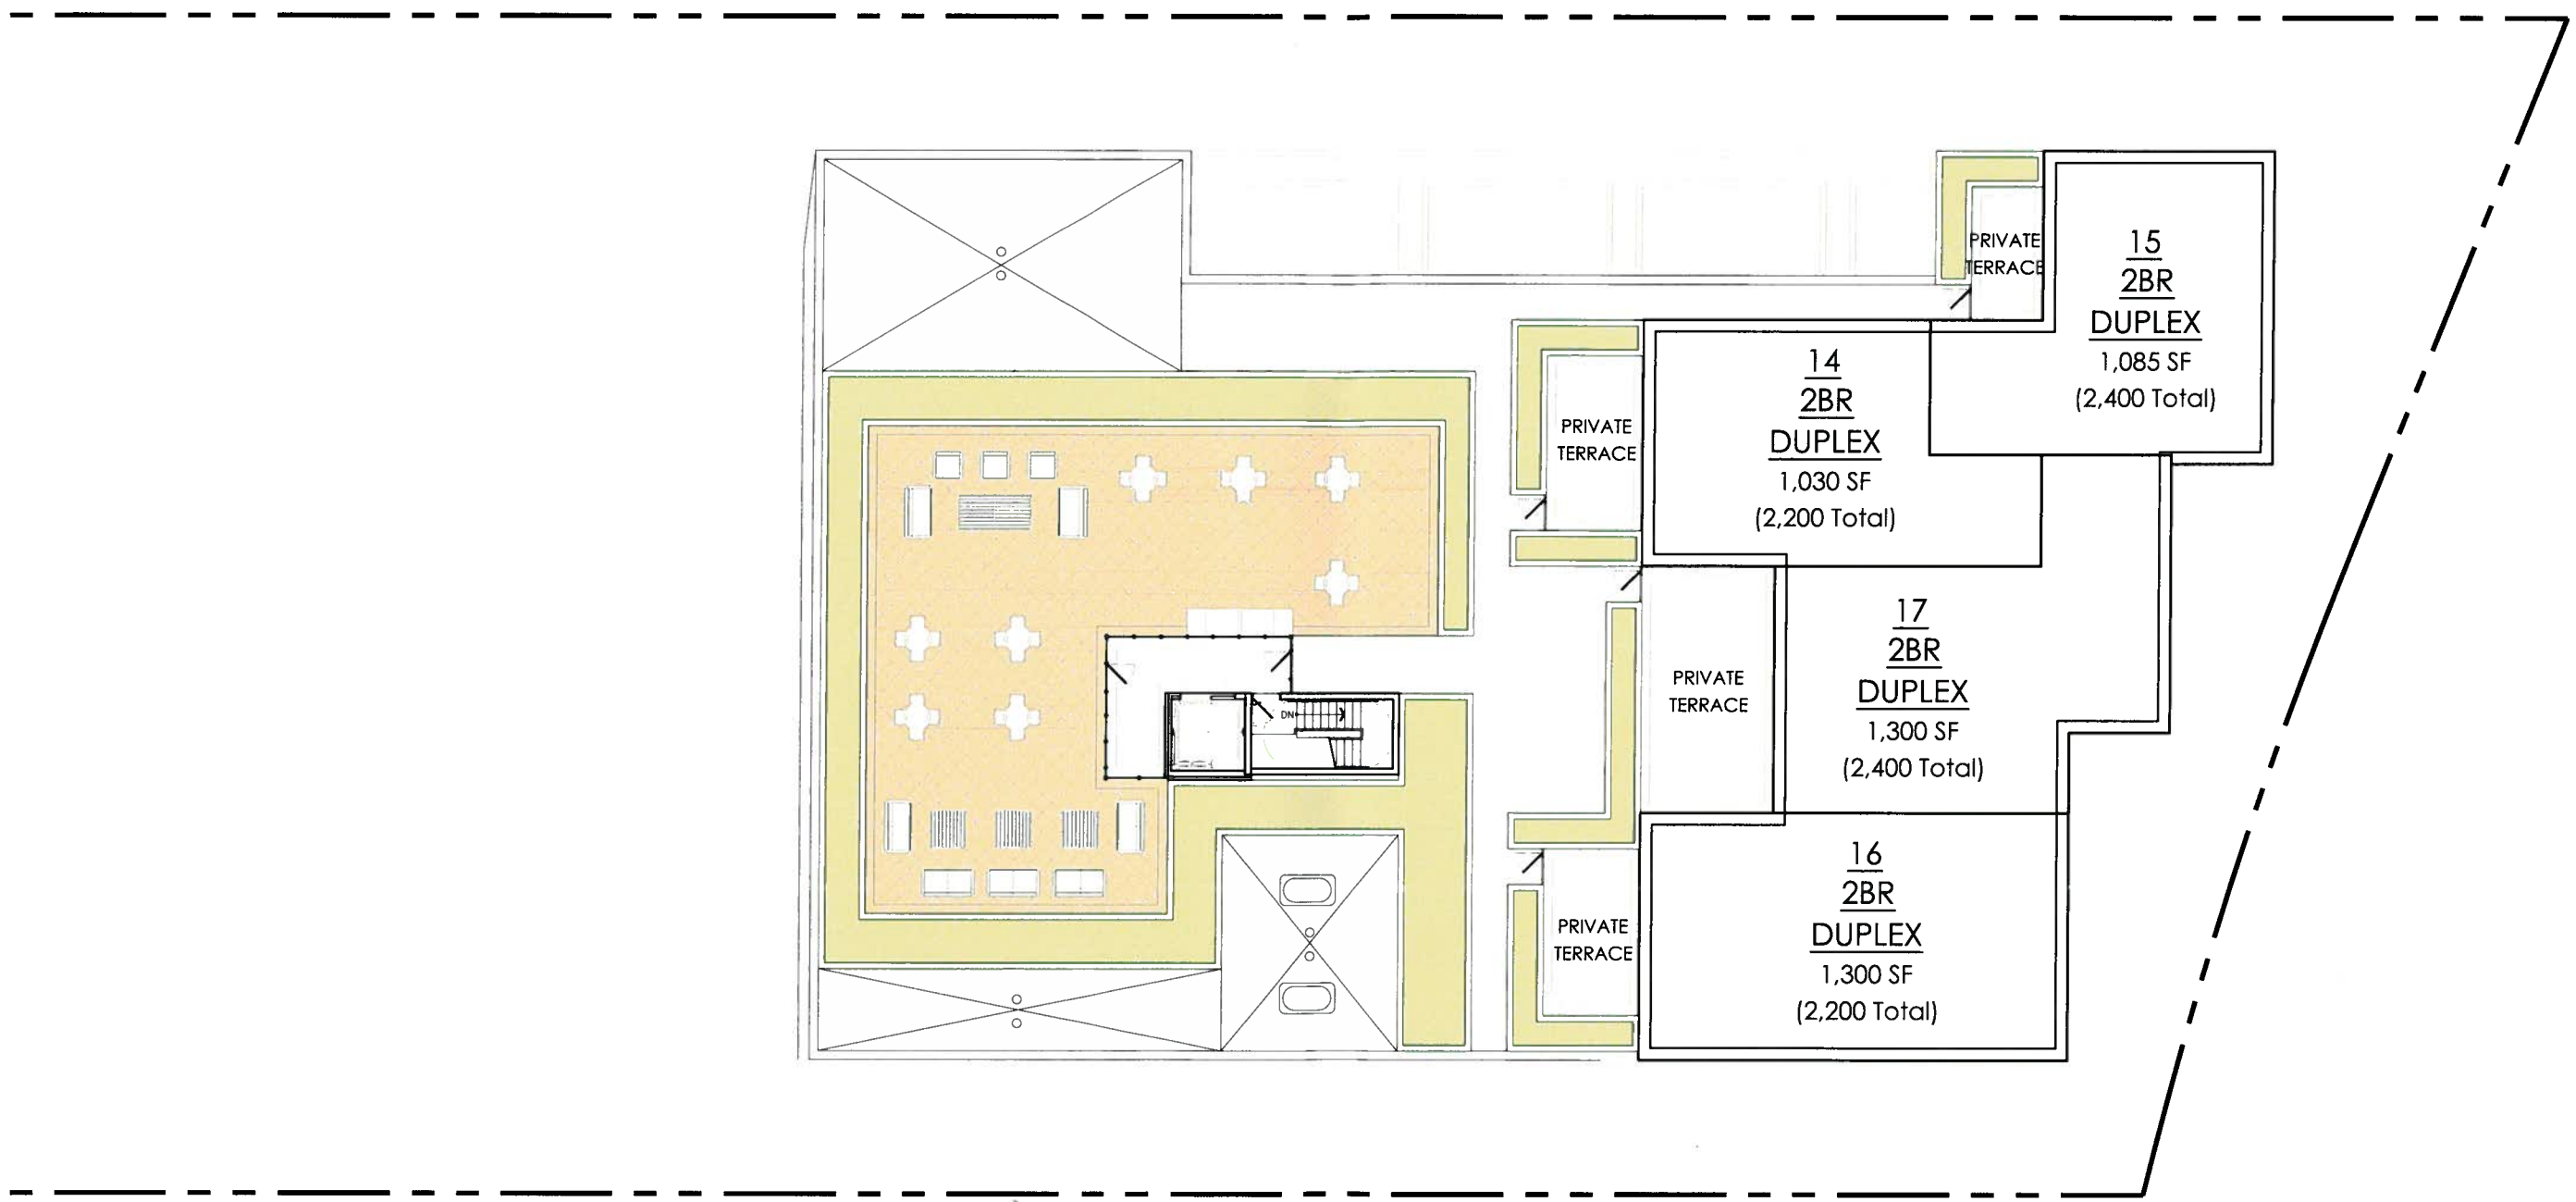

Lockhern Associates, LLC
Springfield Avenue Project, Berkeley Heights, NJ

Concept Third Floor Plan

August 12, 2016

Scale: 1"=20'

Copyright © 2016 Marchetto, Higgins, Stieve Architects P.C.

Marchetto Higgins Stieve
Architecture
Planning
Urban Design